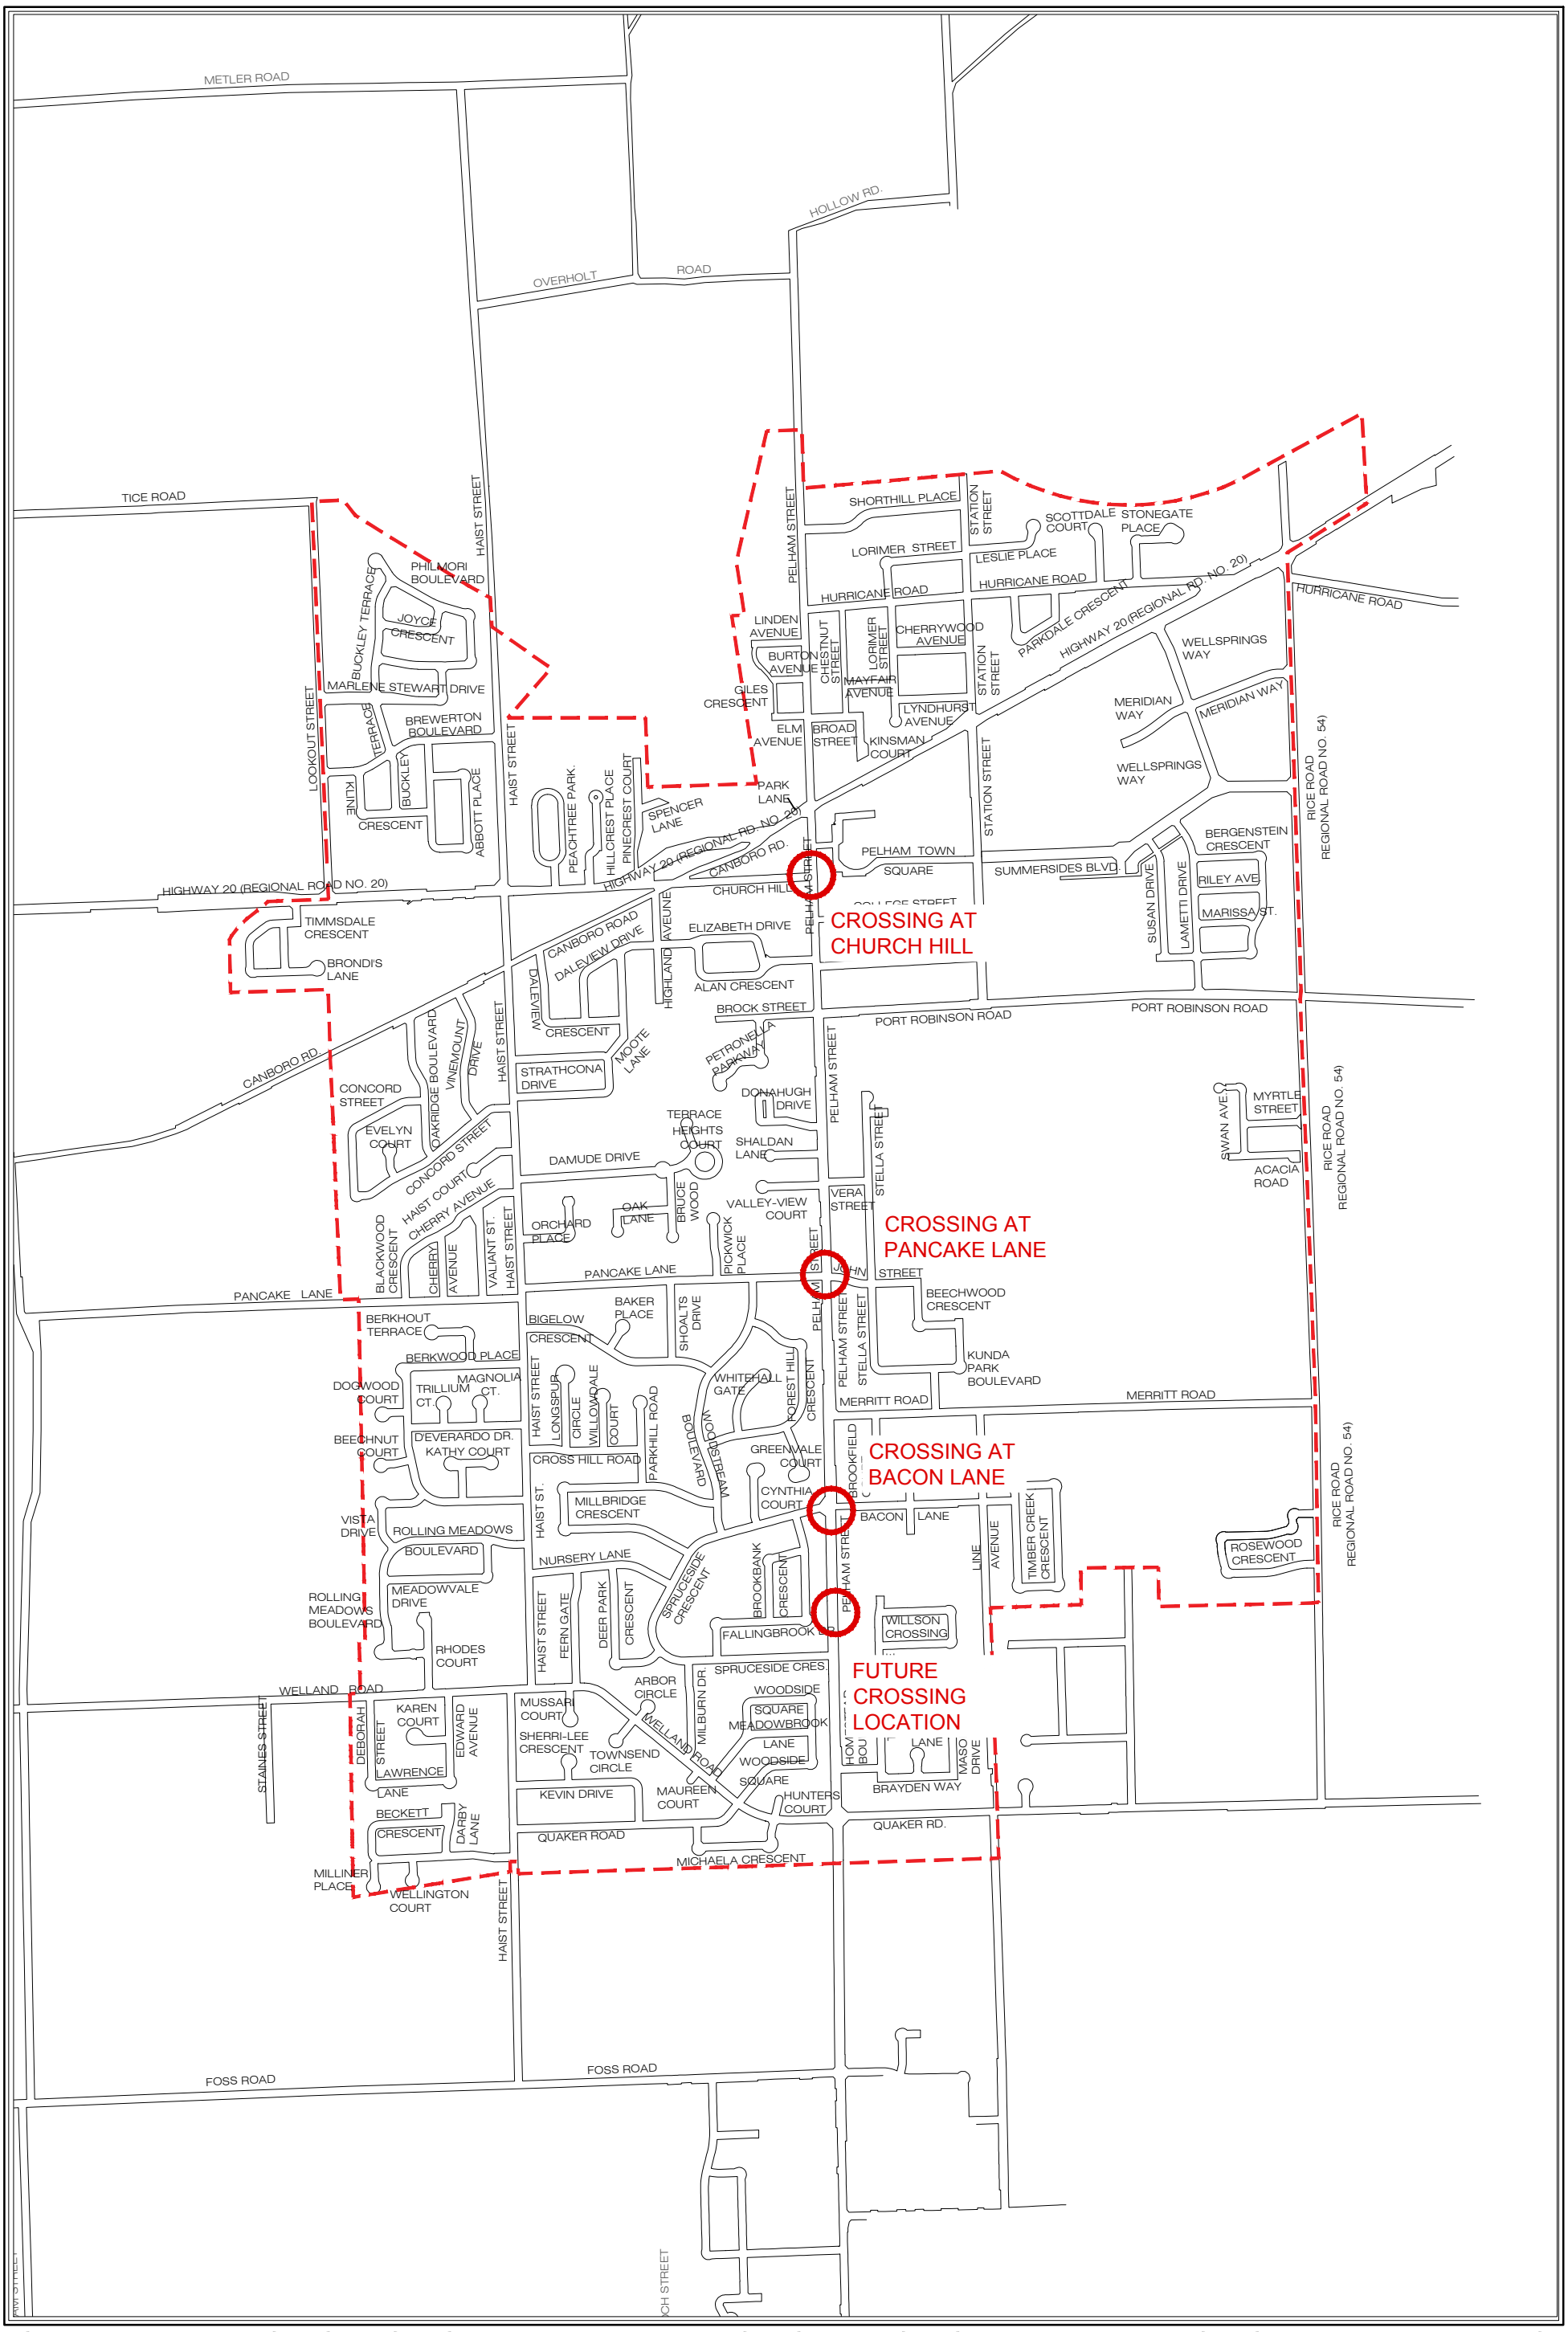

Pelham NIAGARA
PUBLIC WORKS & UTILITIES DEPARTMENT

NOTE:
1. THE POSITION OF POLE LINES, CONDUITS, SEWERS, WATERMAINS AND OTHER UNDERGROUND UTILITIES AND STRUCTURES IS NOT NECESSARILY SHOWN ON THE CONSTRUCTION DRAWINGS. WHERE SHOWN THE ACCURACY OF THE POSITION OF SUCH UTILITIES AND STRUCTURES IS NOT GUARANTEED.
2. BEFORE STARTING WORK, THE CONTRACTOR SHALL CHECK WITH ALL UTILITIES INVOLVED AND INFORM HIMSELF/HERSELF OF THE EXACT LOCATION OF ALL SUCH UTILITIES AND STRUCTURES AND SHALL ASSUME ALL LIABILITY FOR DAMAGE TO THEM.

Drawn	DY
Design	DY
Checked	JM
Reviewed	JM

Location	TOWN OF PELHAM
Project Name	SIGNALIZED CROSS WALK LOCATION PLAN
Sheet Title	APPENDIX A
Date:	NOV. 2019
Scale	NTS
Sheet	1 of 1
Drawing No:	SC-01